# OJIBWA RECREATION AREA NO. 7

PART OF THE SW 1/4 OF SECTION 2, T15N-R6W,
SHERMAN TOWNSHIP, ISABELLA COUNTY, MICHIGAN

HUNTER, WHITTIER & ASSOCIATES, INC.
MIDLAND, MICHIGAN

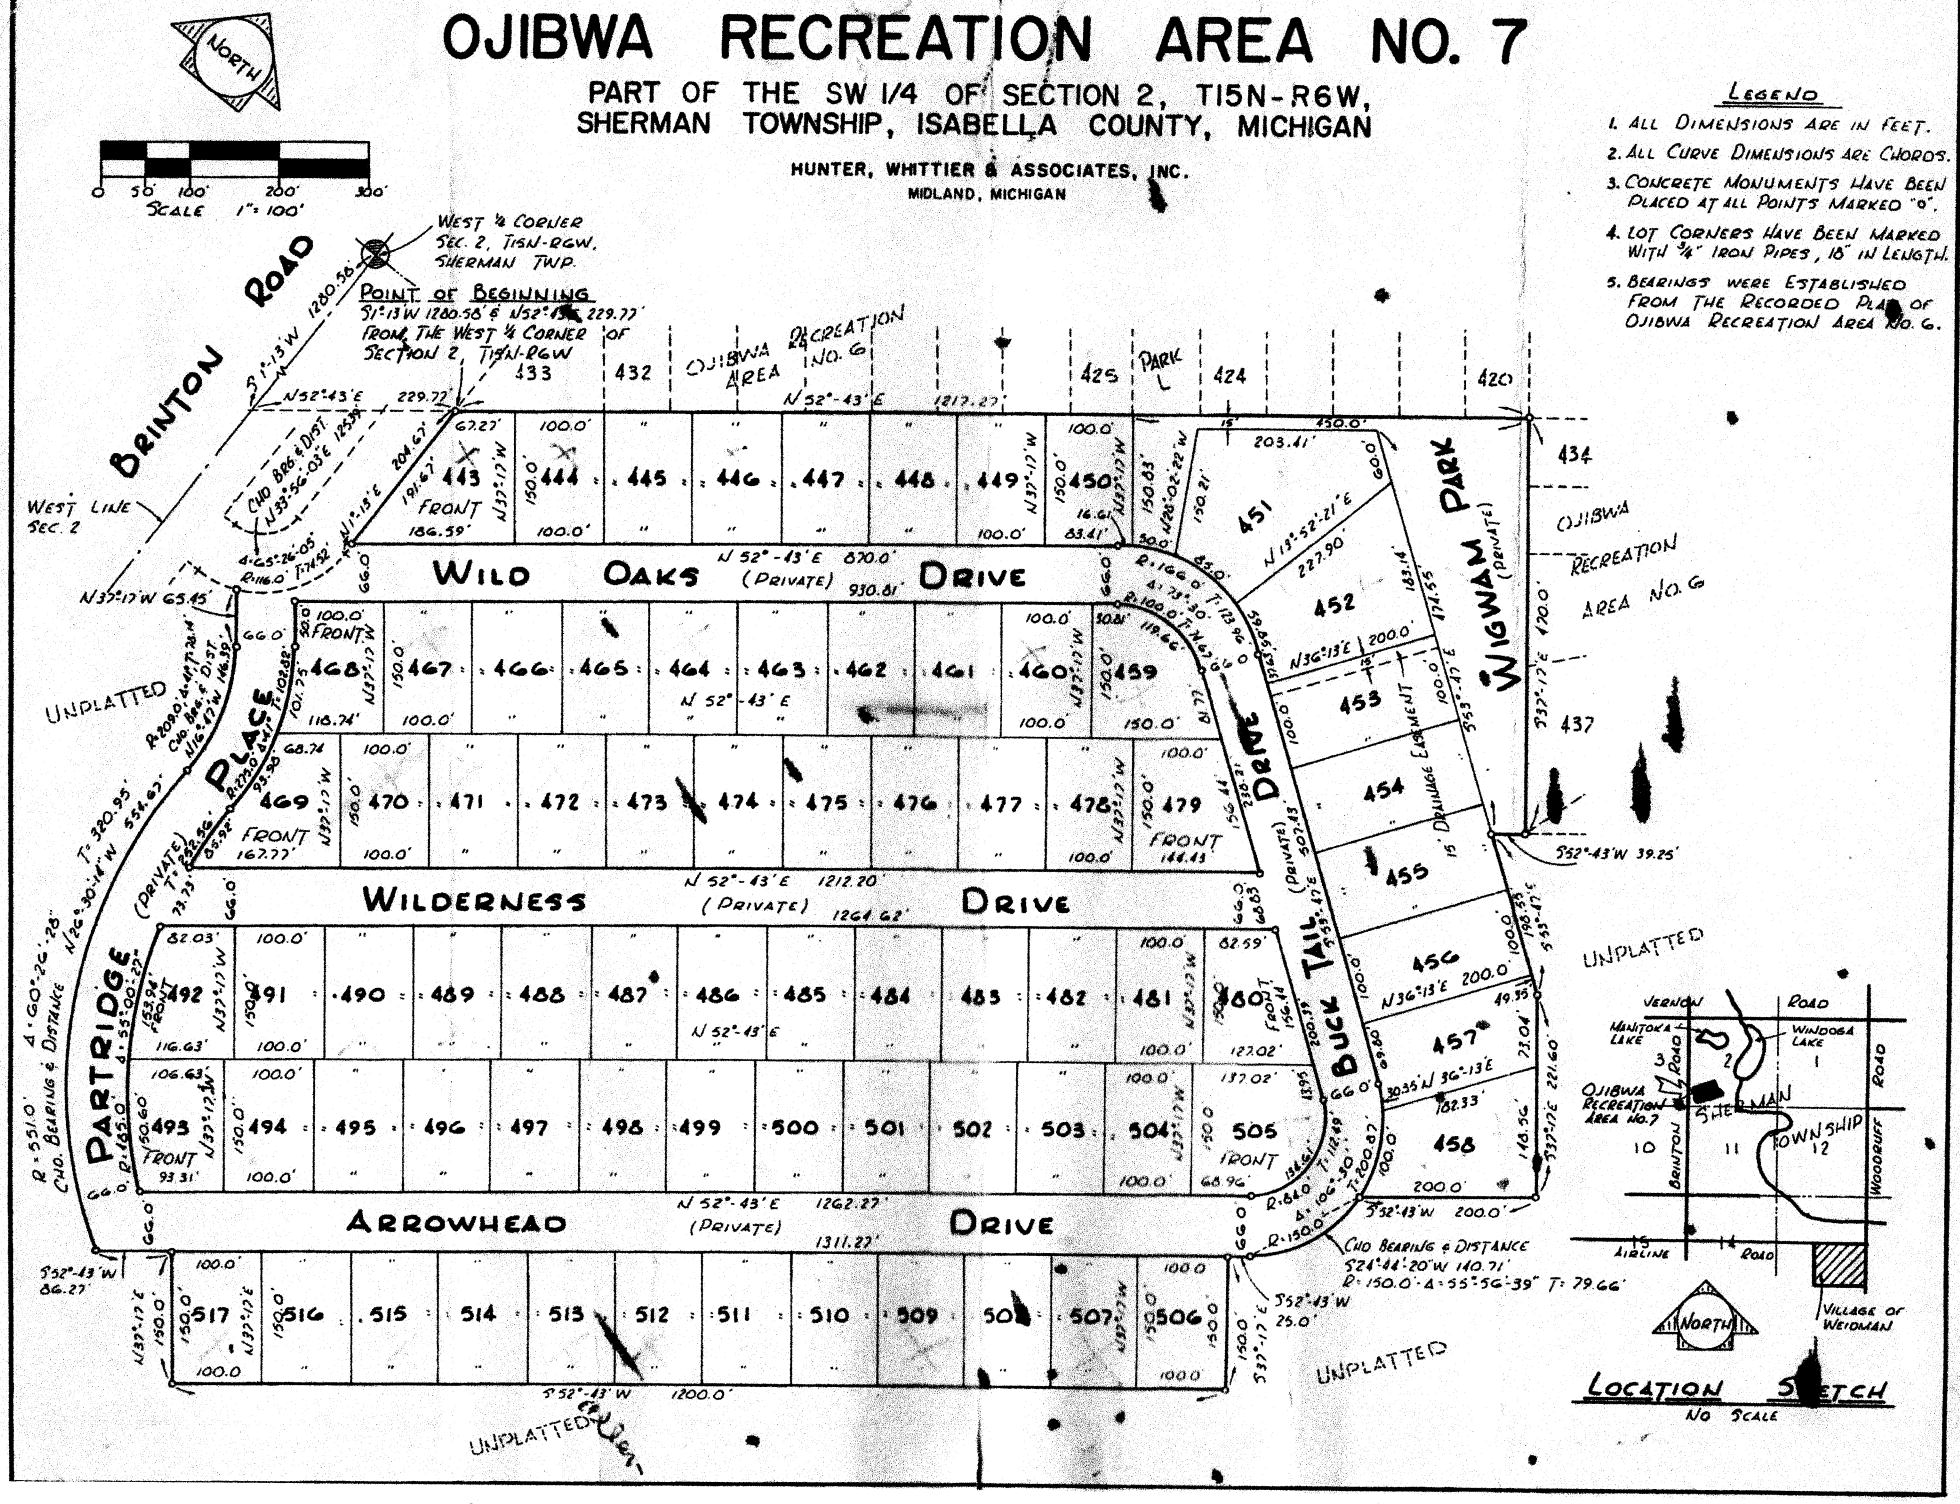


LEGEND

1. ALL DIMENSIONS ARE IN FEET.
2. ALL CURVE DIMENSIONS ARE CHORDS.
3. CONCRETE MONUMENTS HAVE BEEN PLACED AT ALL POINTS MARKED "0".
4. LOT CORNERS HAVE BEEN MARKED WITH ¾" IRON PIPES, 18" IN LENGTH.
5. BEARINGS WERE ESTABLISHED FROM THE RECORDED PLAT OF OJIBWA RECREATION AREA NO. 6.